


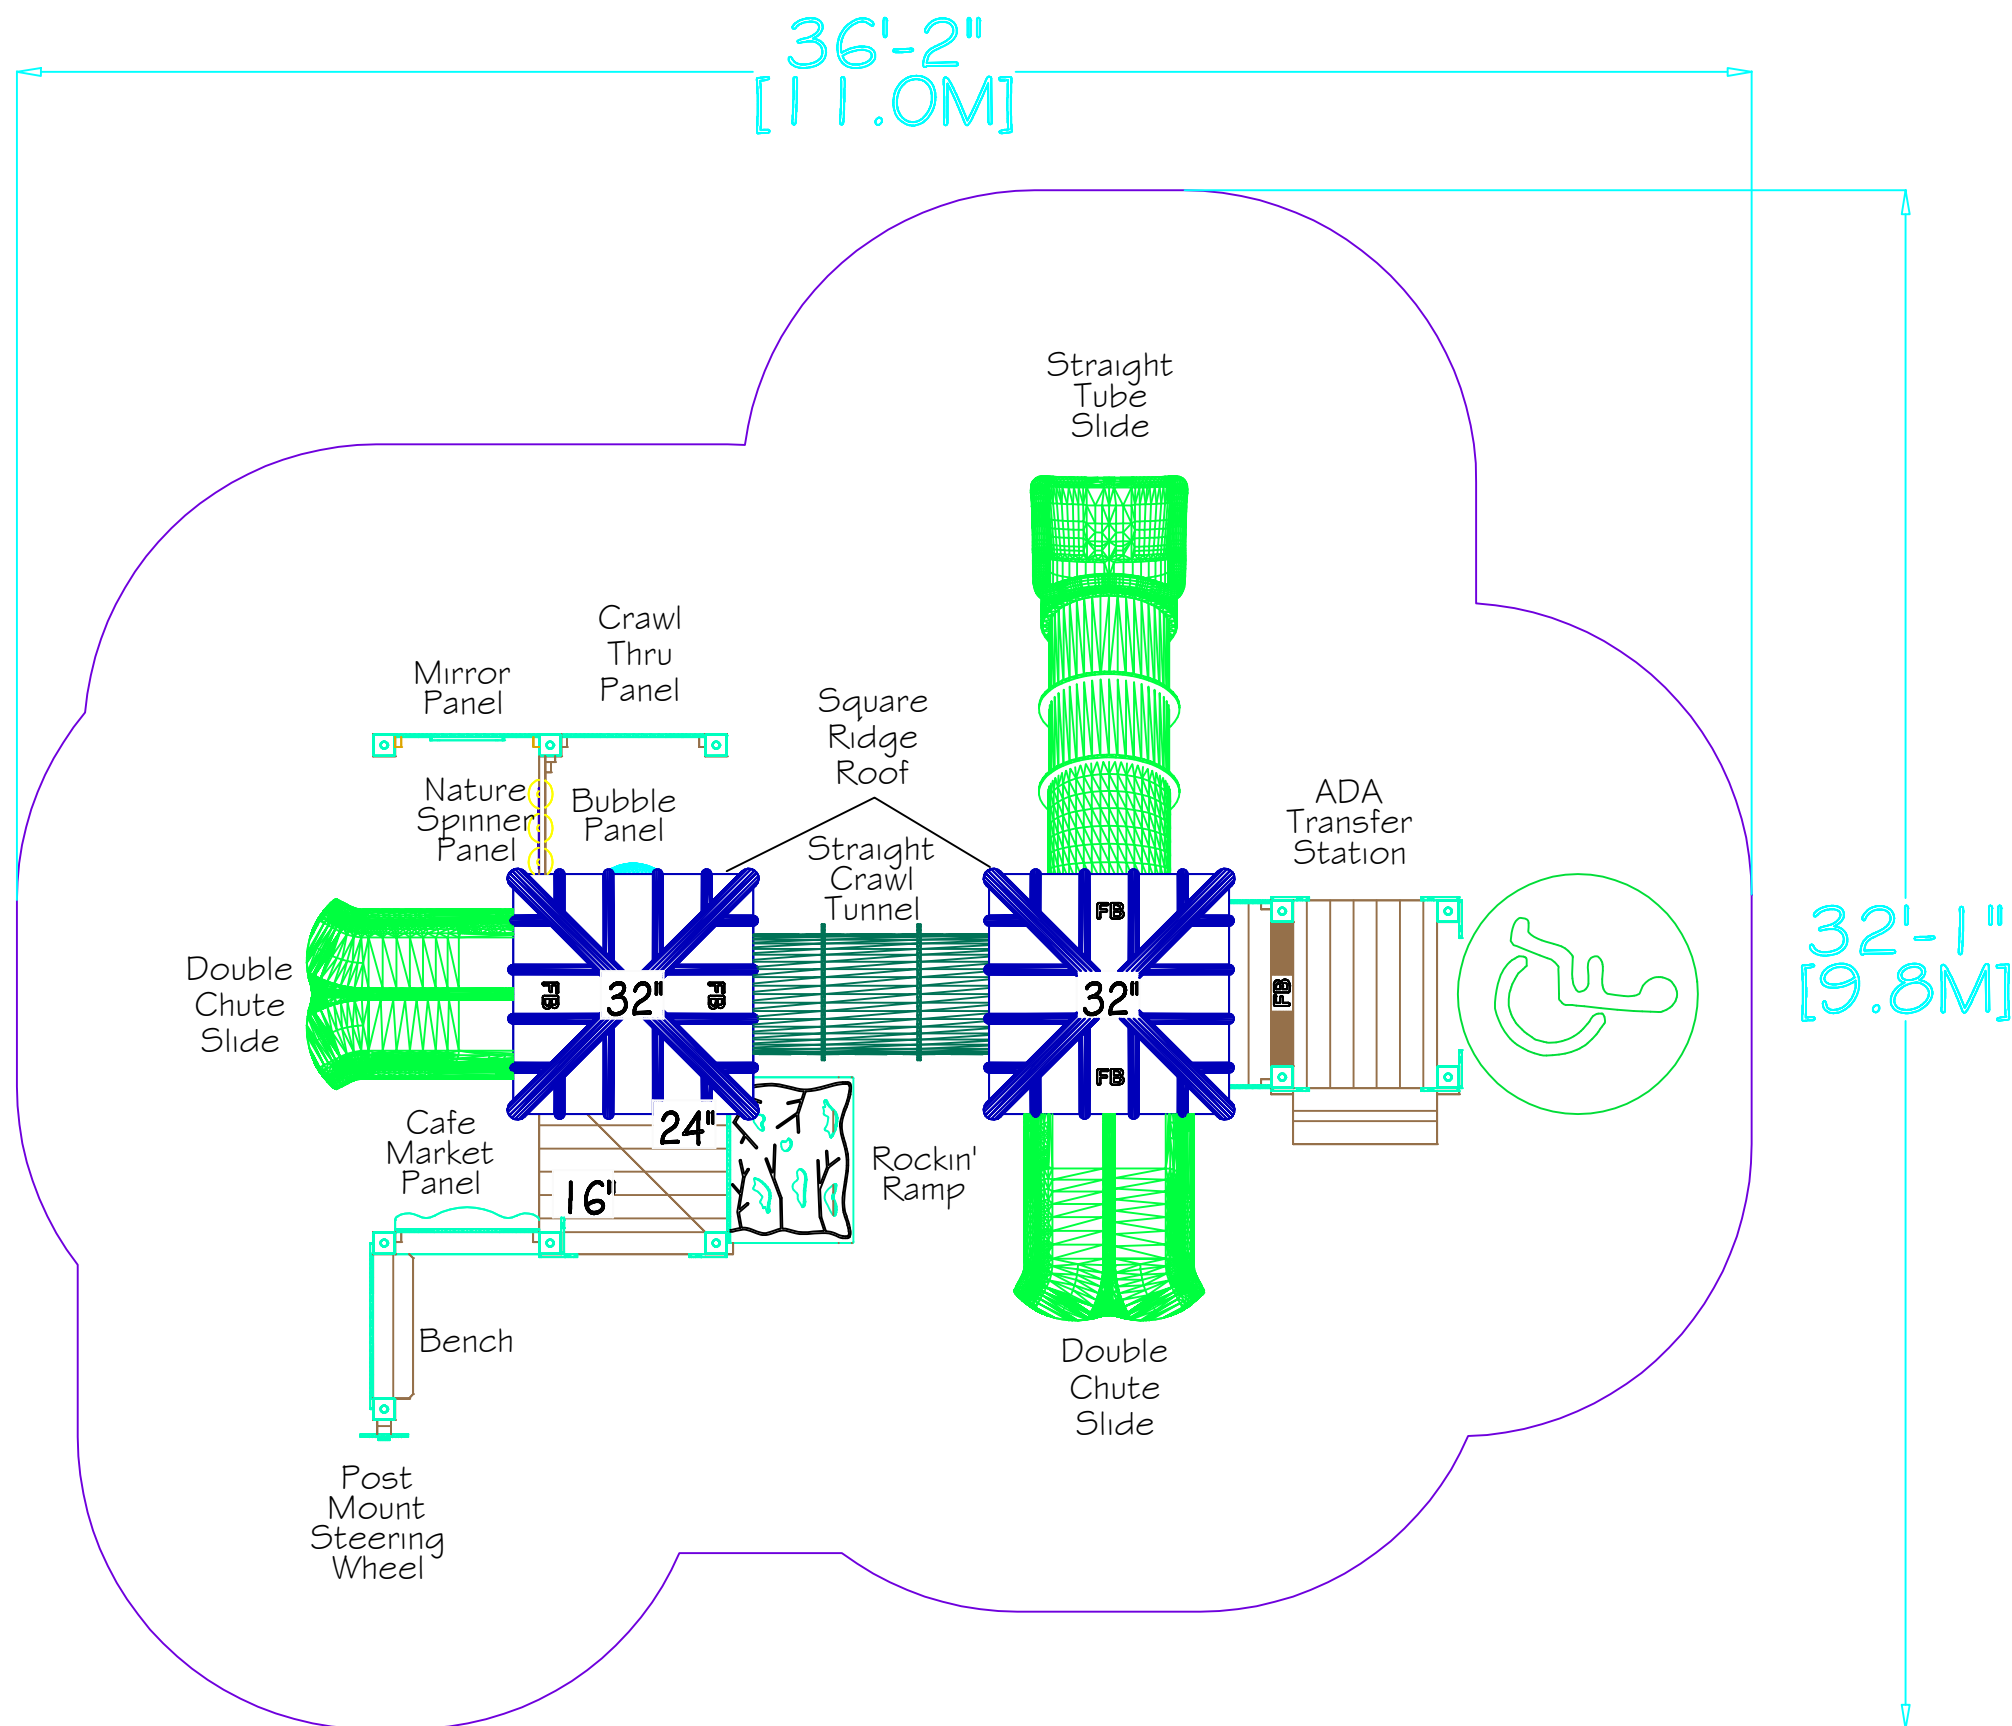

REFERENCE NUMBER

GFP-20639

RECYCLED R3-20639 DESIGN

EQUIPMENT SIZE

25 X 20

USE ZONE

37 X 32

AGE GROUP

2-5

SURFACE AREA

866 S.F.

USER CAPACITY

15-20

4' TIMBER COUNT

29

FALL HEIGHT

3'

ADA ACCESSIBILITY

ELEVATED
PLAY ACTIVITIES

6

	GROUND LEVEL ACCESSIBLE PLAY ACTIVITIES	GROUND LEVEL ACCESSIBLE ACTIVITY TYPES
REQUIRED	2	2
PROVIDED	5	5

THIS STRUCTURE MEETS OR EXCEEDS CPSC #325
AND ASTM F1487-11 UNLESS OTHERWISE NOTED.

DATE

4-3-19

DRAWN/SAVED BY

WSB
/ WILLOW.BRANSCUM

SCALE

1/4" = 1'-0"

SHEET

1 OF 3

PAGE

PLAN_VIEW

WE RECOMMEND THIS PLAN BE PRINTED ON 11" x 17" PAPER

PLAYGROUND SUPERVISION IS REQUIRED.

THIS DESIGN IS THE PROPERTY OF
SUPERIOR RECREATIONAL PRODUCTS AND MAY NOT BE
REPRODUCED OR USED IN ANY MANNER WITHOUT
THE EXPRESSED WRITTEN CONSENT OF
SUPERIOR RECREATIONAL PRODUCTS.